FIGURE 2

EXISTING / CONSTRUCTION SPEED LIMITS

2011 TO 2015

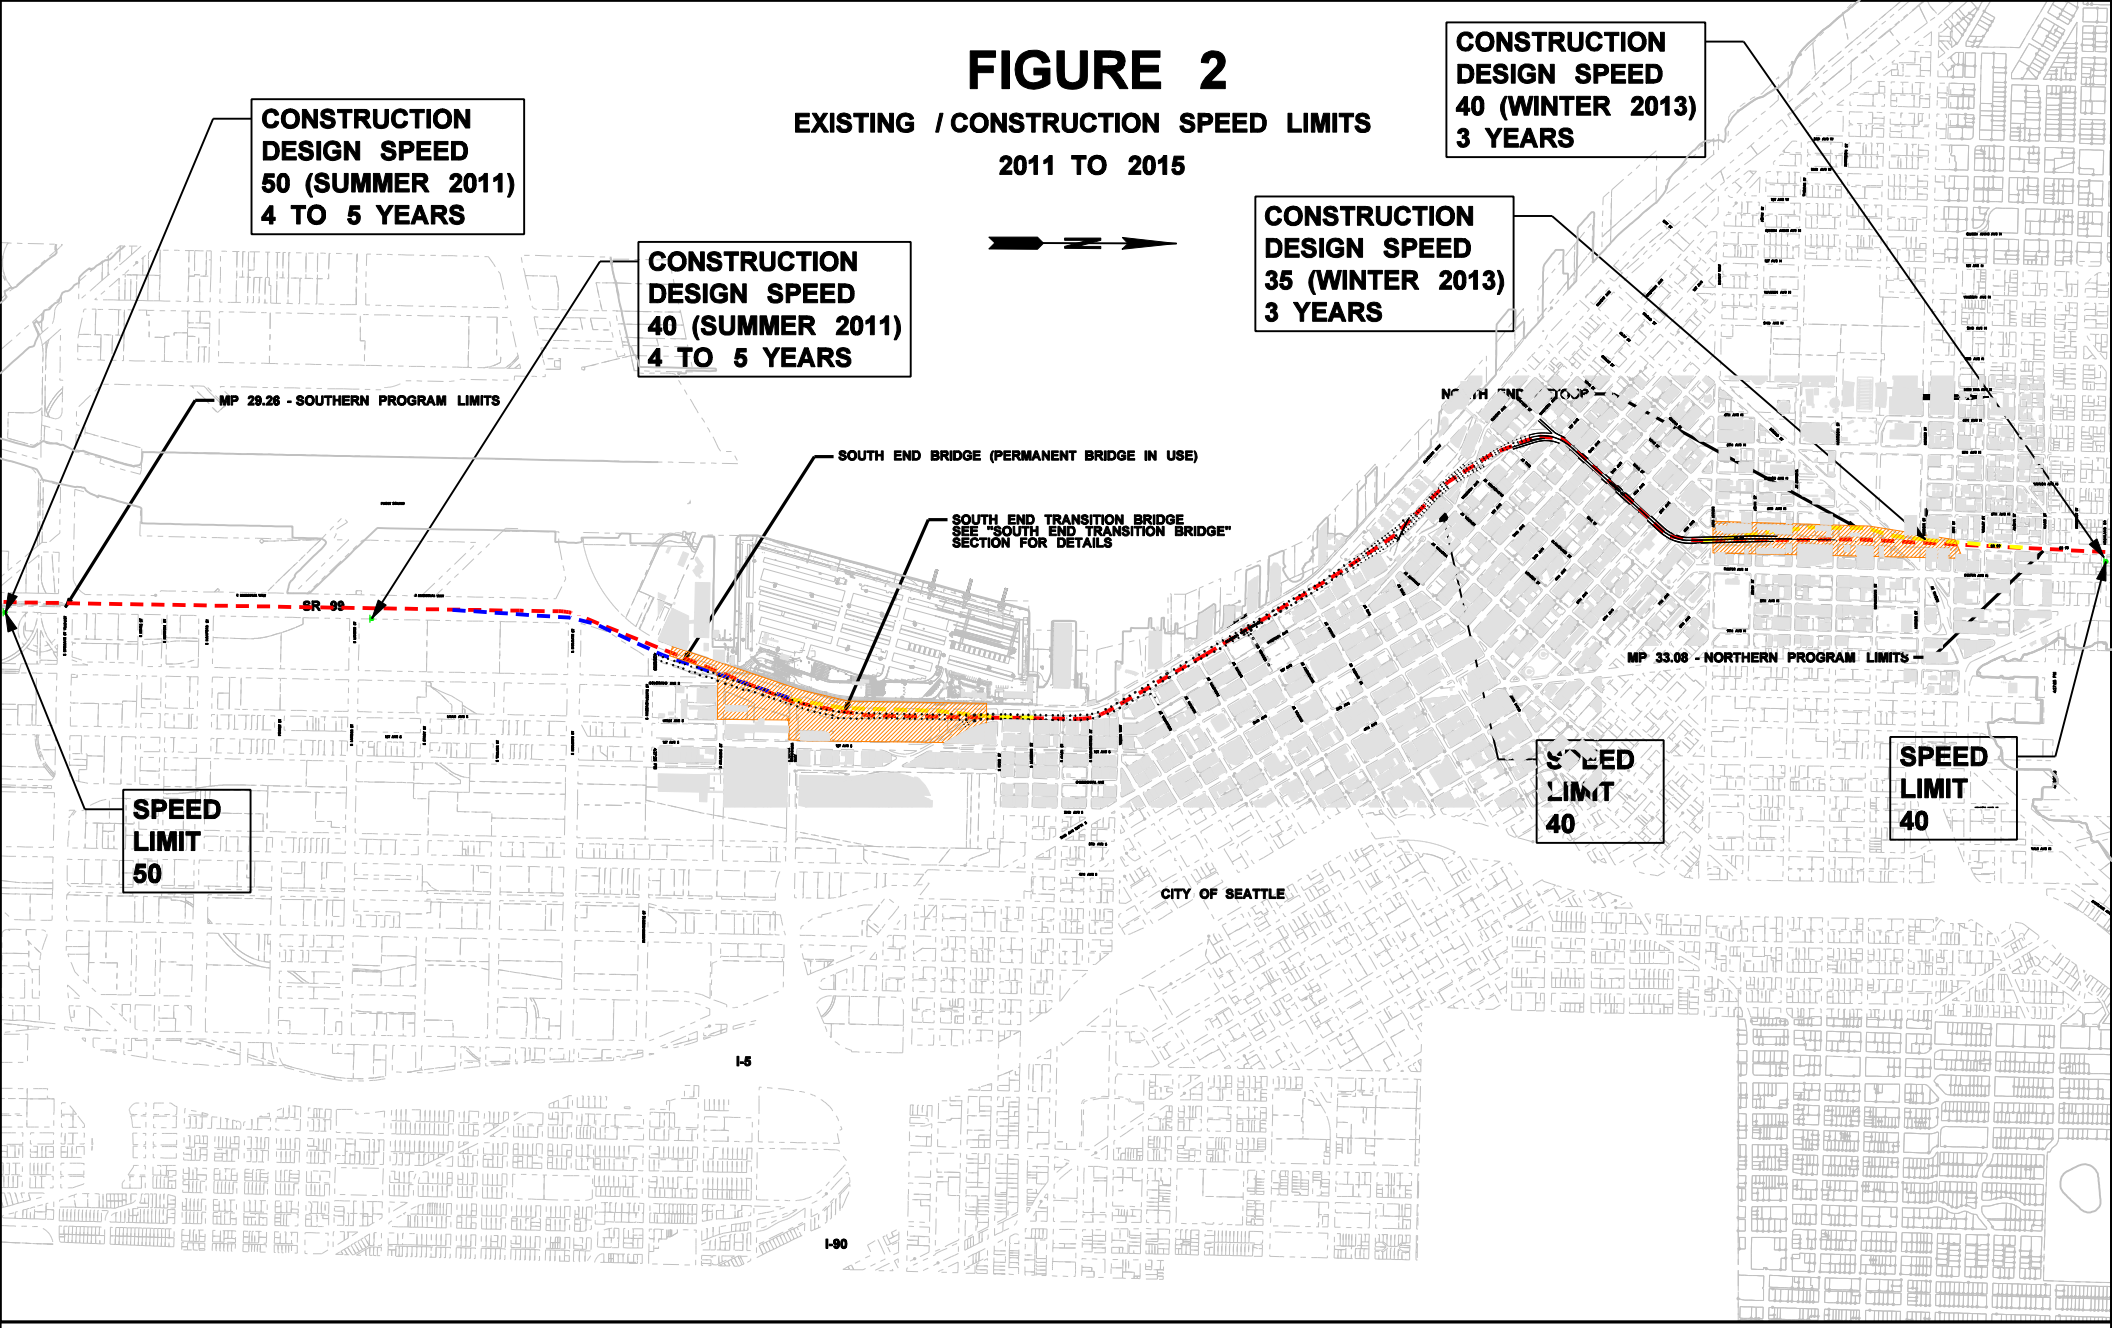

LEGEND

- EXISTING SR 99 ROUTE
- SR 99 DETOUR
- PERMANENT SR 99 ROUTE
- HEAVY CONSTRUCTION /STAGING ZONE
- EXISTIN /CONSTRUCTION SPEED LIMIT

Washington State Department of Transportation

0 1000 2000

SCALE IN FEET
1 INCH = 2000 FEET

DRAFT - Internal Working Document - Not for Public Release - DRAFT

This material is conceptual in nature and should be used for planning and discussion purposes only. It is subject to change and will be further developed and refined as part of the Project Process.

DRAFT - Internal Working Document - Not for Public Release - DRAFT

APRIL 2009