Washington State Department of Transportation

SR 99 Central Waterfront Bored Tunnel Alternative

February 2010

DRAFT - Internal Working Document - Not for Public Release - DRAFT
This material is conceptual in nature and should be used for planning and discussion purposes only. It is subject to change and will be further developed and refined as part of the Project Process.
DRAFT - Internal Working Document - Not for Public Release - DRAFT
FEBRUARY 2010

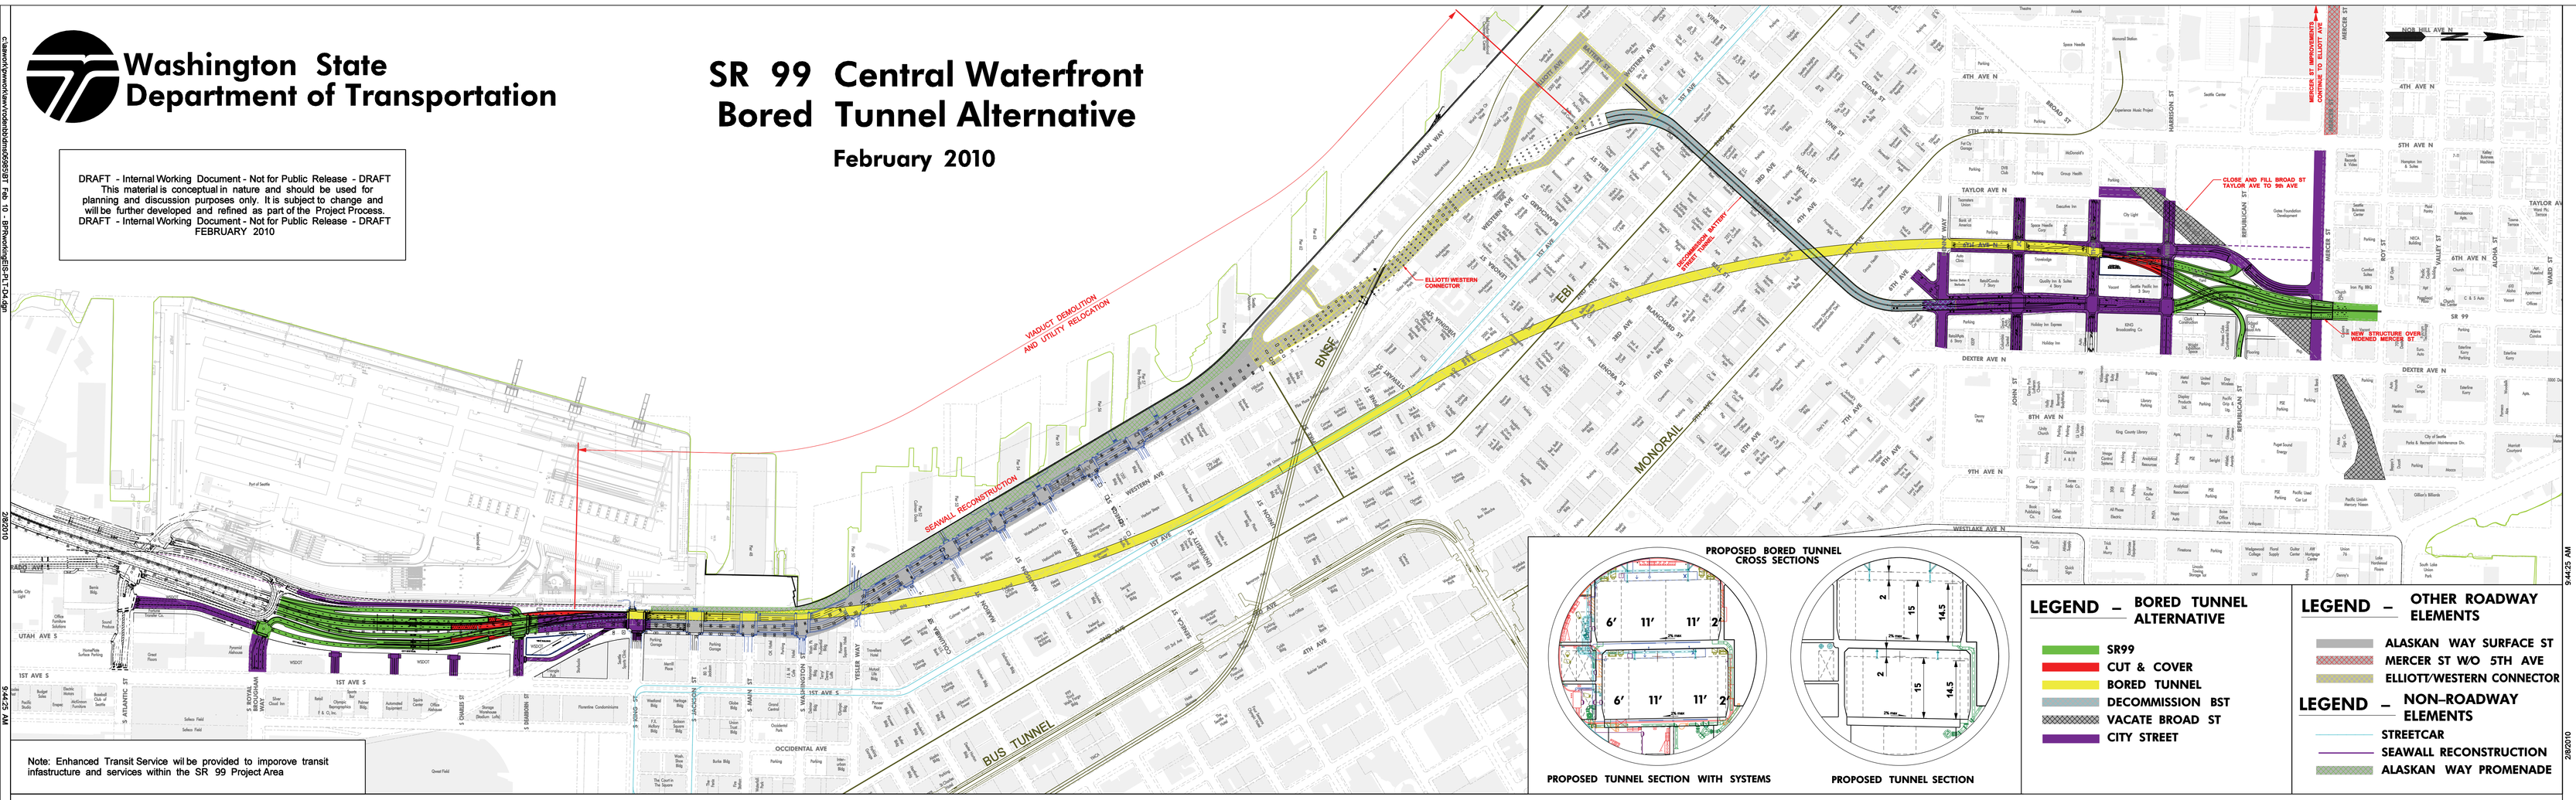

Note: Enhanced Transit Service will be provided to imporove transit infastructure and services within the SR 99 Project Area

PROPOSED BORED TUNNEL CROSS SECTIONS

PROPOSED TUNNEL SECTION WITH SYSTEMS

PROPOSED TUNNEL SECTION

LEGEND – BORED TUNNEL ALTERNATIVE

- SR99
- CUT & COVER
- BORED TUNNEL
- DECOMMISSION BST
- VACATE BROAD ST
- CITY STREET

LEGEND – OTHER ROADWAY ELEMENTS

- ALASKAN WAY SURFACE ST
- MERCER ST W/O 5TH AVE
- ELLIOTT/WESTERN CONNECTOR

LEGEND – NON-ROADWAY ELEMENTS

- STREETCAR
- SEAWALL RECONSTRUCTION
- ALASKAN WAY PROMENADE

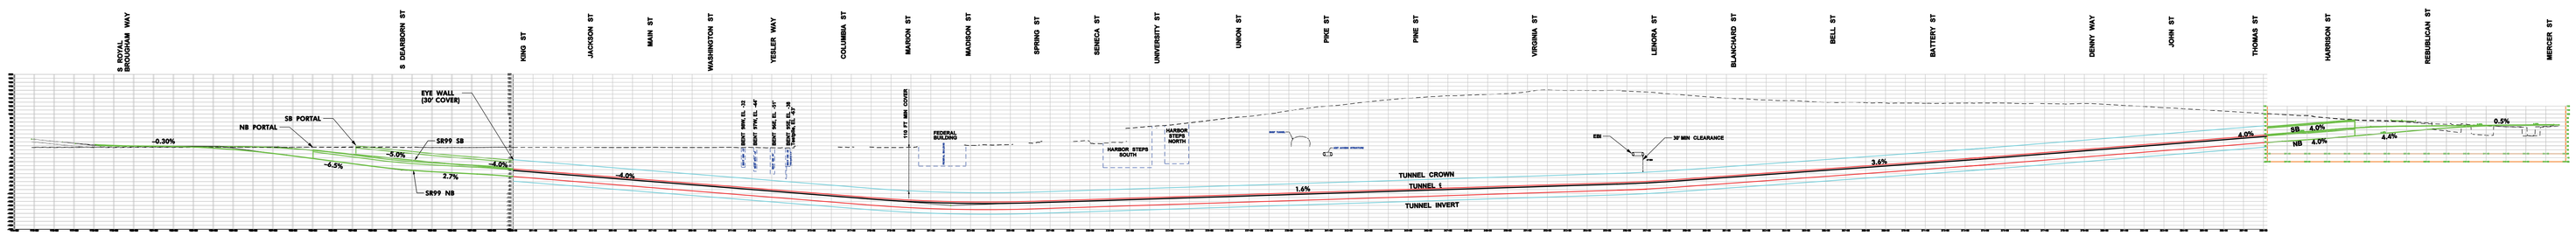

D4 TUNNEL PROFILE - DRAFT FEB 3 2010

DRAFT - Internal Working Document - Not for Public Release - DRAFT
This material is conceptual in nature and should be used for planning and discussion purposes only. It is subject to change and will be further developed and refined as part of the Project Process.
DRAFT - Internal Working Document - Not for Public Release - DRAFT
FEBRUARY 2010

c:\dawork\pwworkdawv\kodenbd\d0695918T Feb 10 - BPRworkingEIS-PLT-D4.dgn 2/8/2010 9:44:25 AM